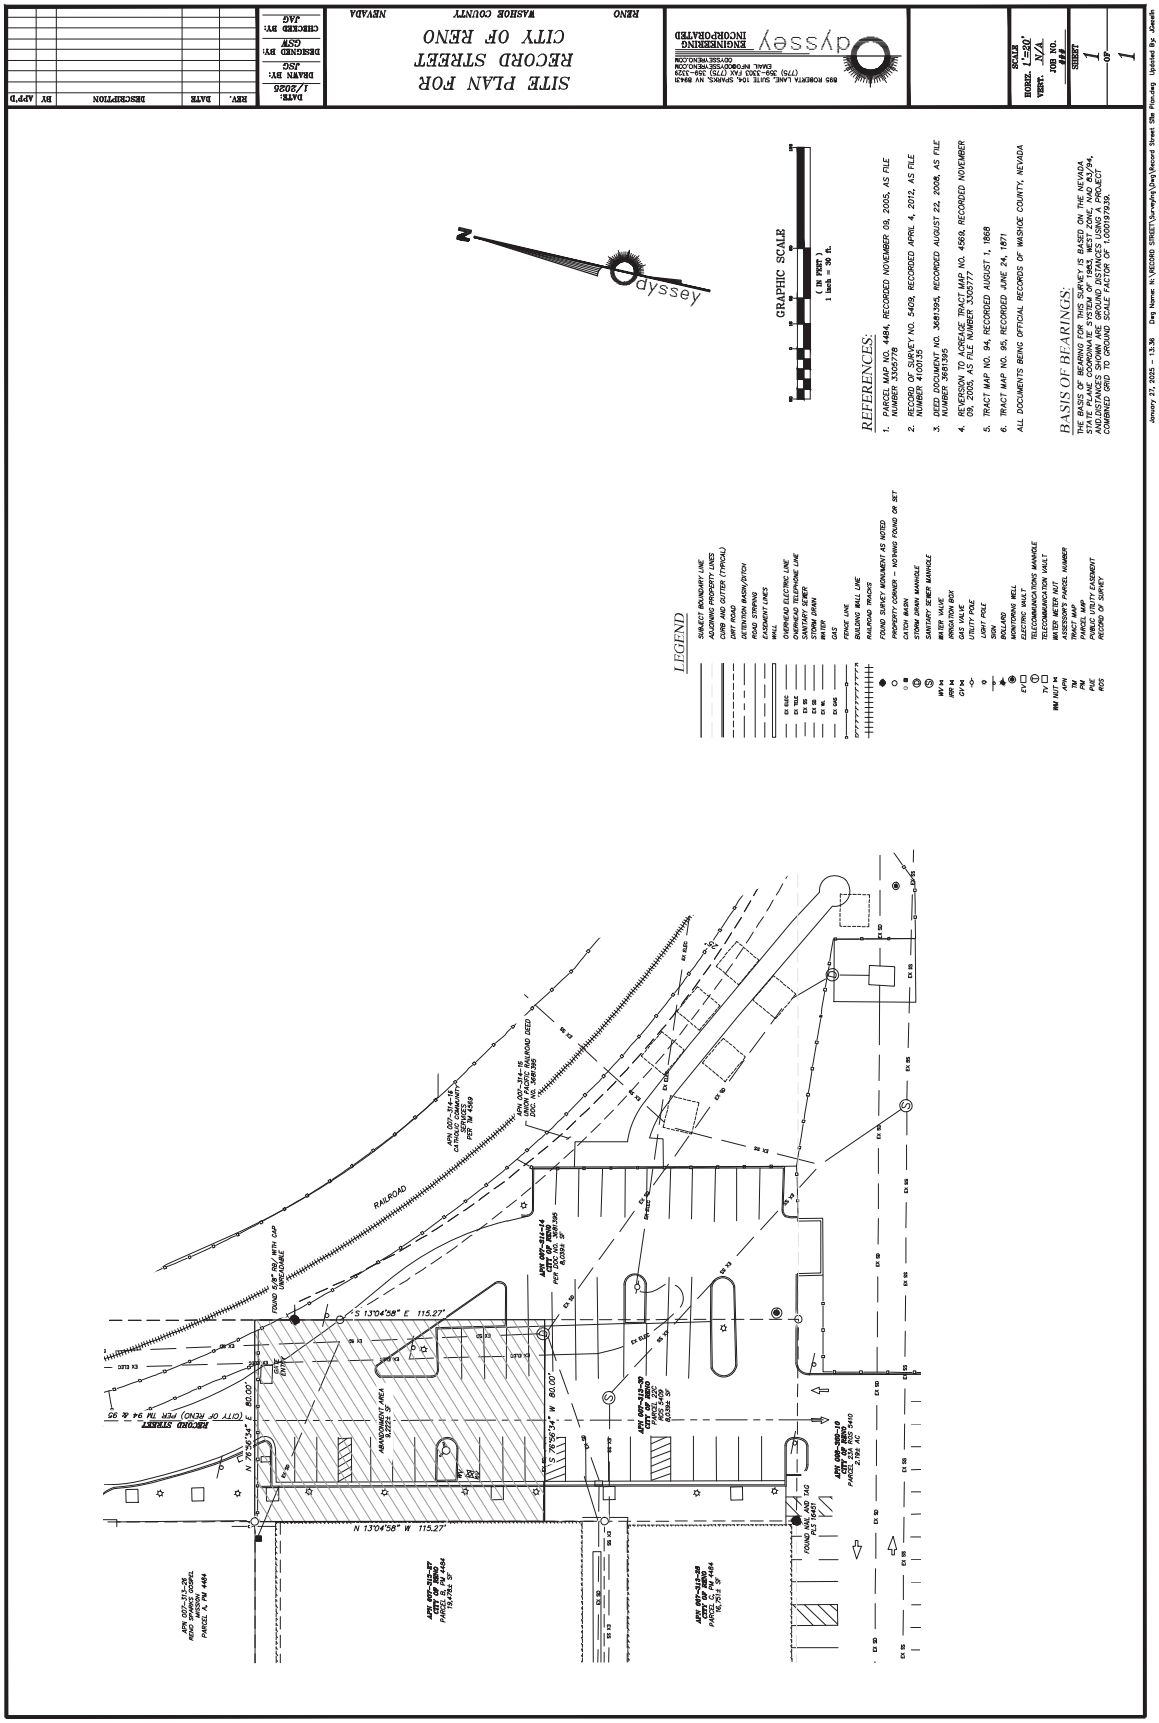Exhibit D. Existing Site Plan