EXHIBIT D

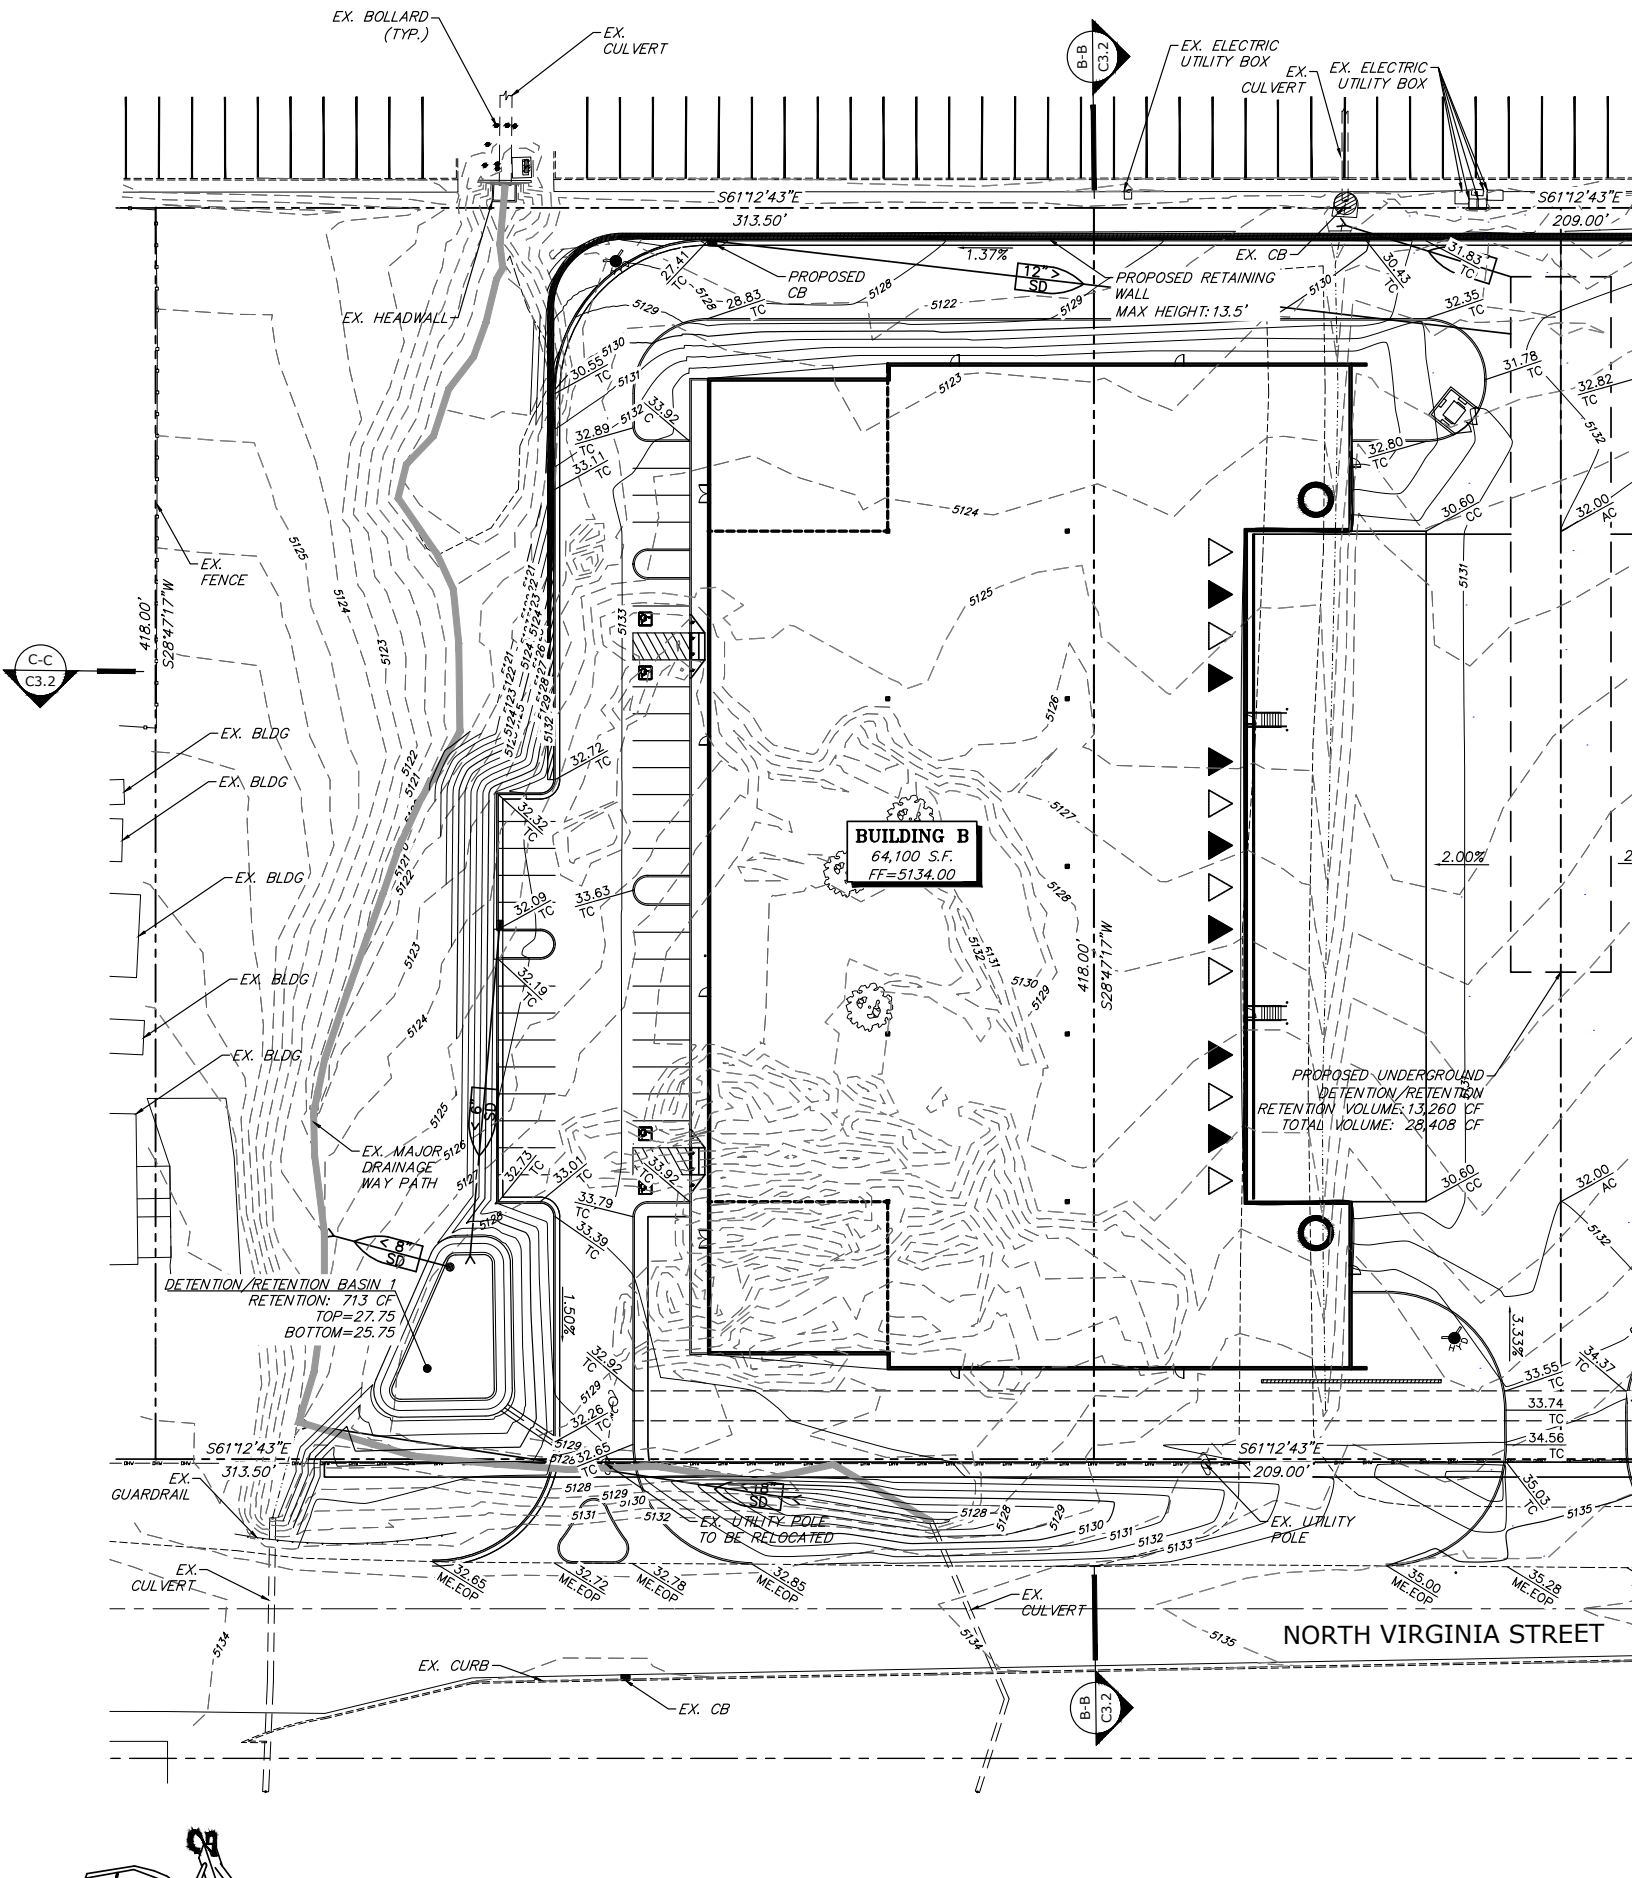
EX. BOLLARD (TYP.)
EX. CULVERT
B-B C3.2
EX. ELECTRIC UTILITY BOX
EX. CULVERT
EX. ELECTRIC UTILITY BOX
S61°12'43"E
313.50'
S61°12'43"E
209.00'
EX. CB
PROPOSED CB
PROPOSED RETAINING WALL
MAX HEIGHT: 13.5'
EX. HEADWALL
EX. FENCE
C-C C3.2
418.00'
S28°47'17"W
EX. BLDG
EX. BLDG
EX. BLDG
EX. BLDG
EX. BLDG
BUILDING B
64,100 S.F.
FF=5134.00
2.00%
PROPOSED UNDERGROUND DETENTION/RETENTION
RETENTION VOLUME: 13,260 CF
TOTAL VOLUME: 28,408 CF
EX. MAJOR DRAINAGE WAY PATH
DETENTION/RETENTION BASIN 1
RETENTION: 713 CF
TOP=27.75
BOTTOM=25.75
1.50%
3.33%
EX. GUARDRAIL
EX. UTILITY POLE TO BE RELOCATED
EX. UTILITY POLE
EX. CULVERT
EX. CURB
EX. CB
NORTH VIRGINIA STREET