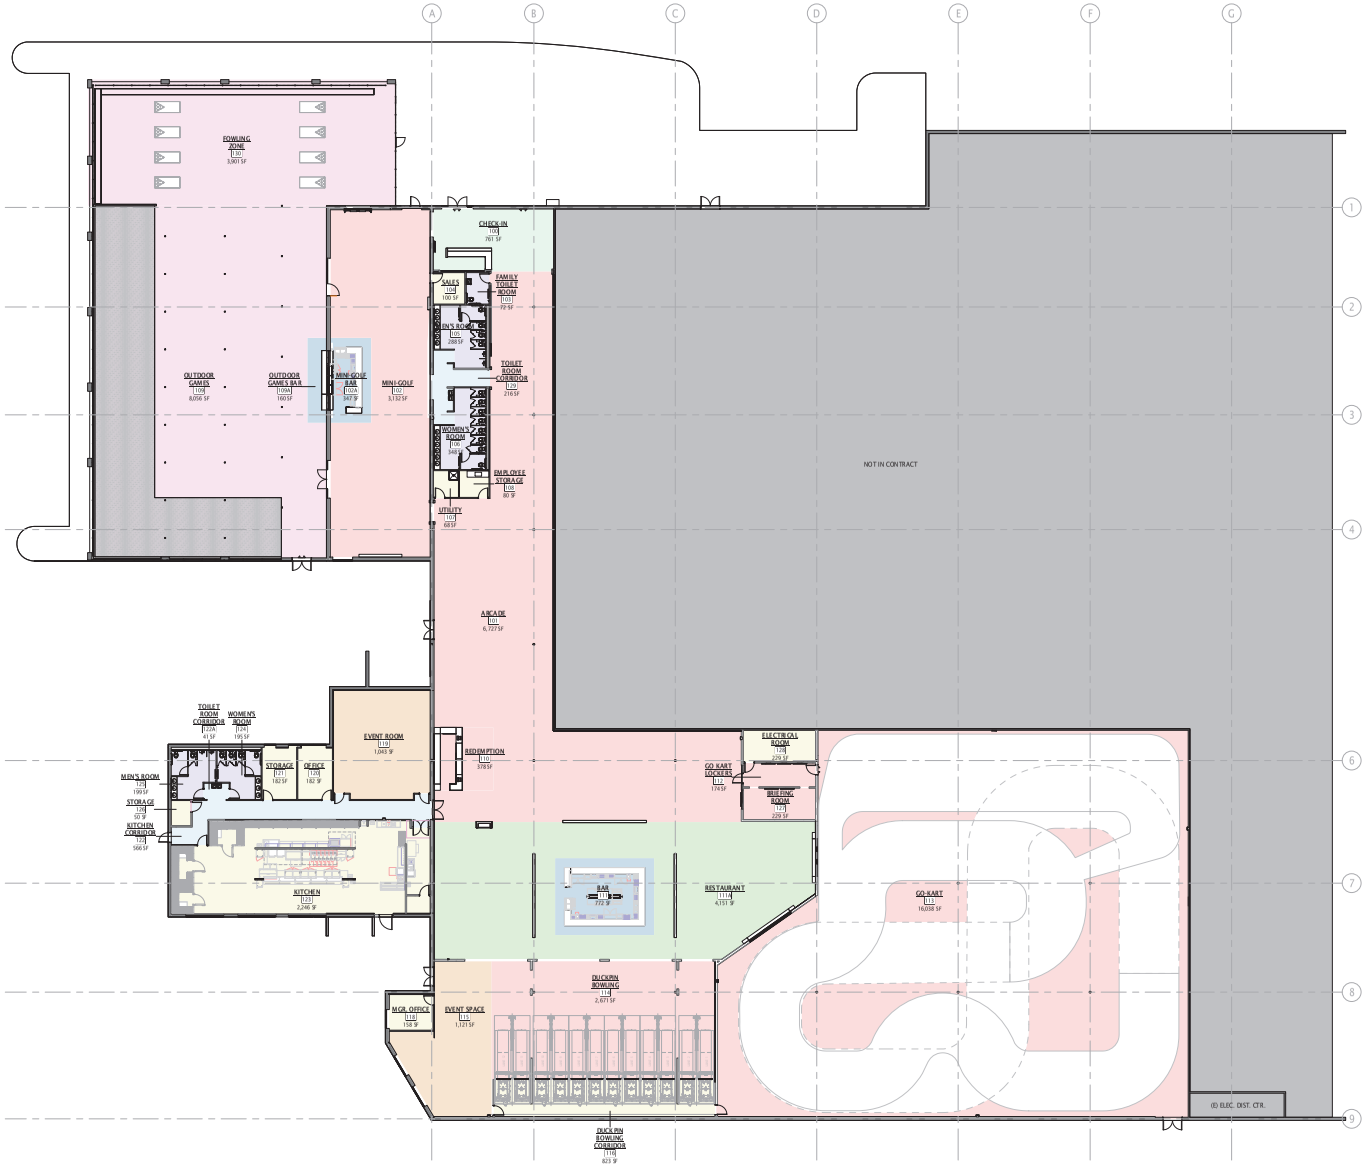

1 / A3 NEED2SPEED - OVERALL FLOOR PLAN COLOR CODED
1/16" = 1'-0"

JKRP ARCHITECTS
100 EAST PENN SQUARE
SUITE 1080
PHILADELPHIA, PA 19107
215 . 928 . 9331
JKRPARCHITECTS.COM

DAVID URFFER, AIA
durffer@jkrparchitects.com
215.285.3804

JASON WISTREICH, AIA
jwistreich@jkrparchitects.com
215.779.7772

OWNER/CLIENT

NEED2SPEED
CHRIS UTGARD
chris.dream@yahoo.com
775-851-7223

REC CONSULTANT

TURFWAY ENTERTAINMENT
600 AUTUMN DRIVE
HOLLAND, MI 49424
616.285.7111

GENERAL CONTRACTOR

TIM MILTON CONSTRUCTION
710 W BELT ETH STREET
RENO, NV 89503
775.337.6262

NEED2SPEED

FAMILY ENTERTAINMENT CENTER

2863 NORTHTOWNE LANE, SUITE 400
RENO, NV 89512

PROJECT NORTH

OVERALL FLOOR PLAN
COLOR CODED

DATE: 09.16.2024
DRAWN BY: JP | DV | GA
REVISIONS:

Exhibit B - Floor Plan

AS INDICATED

COPYRIGHT 2024 JKR PARTNERS, LLC. ALL RIGHTS RESERVED

A3

ORIGINAL SHEET SIZE: 30" X 42" ARCH E1