Item B.6 Site Plan

SITE PLAN

1"=15'

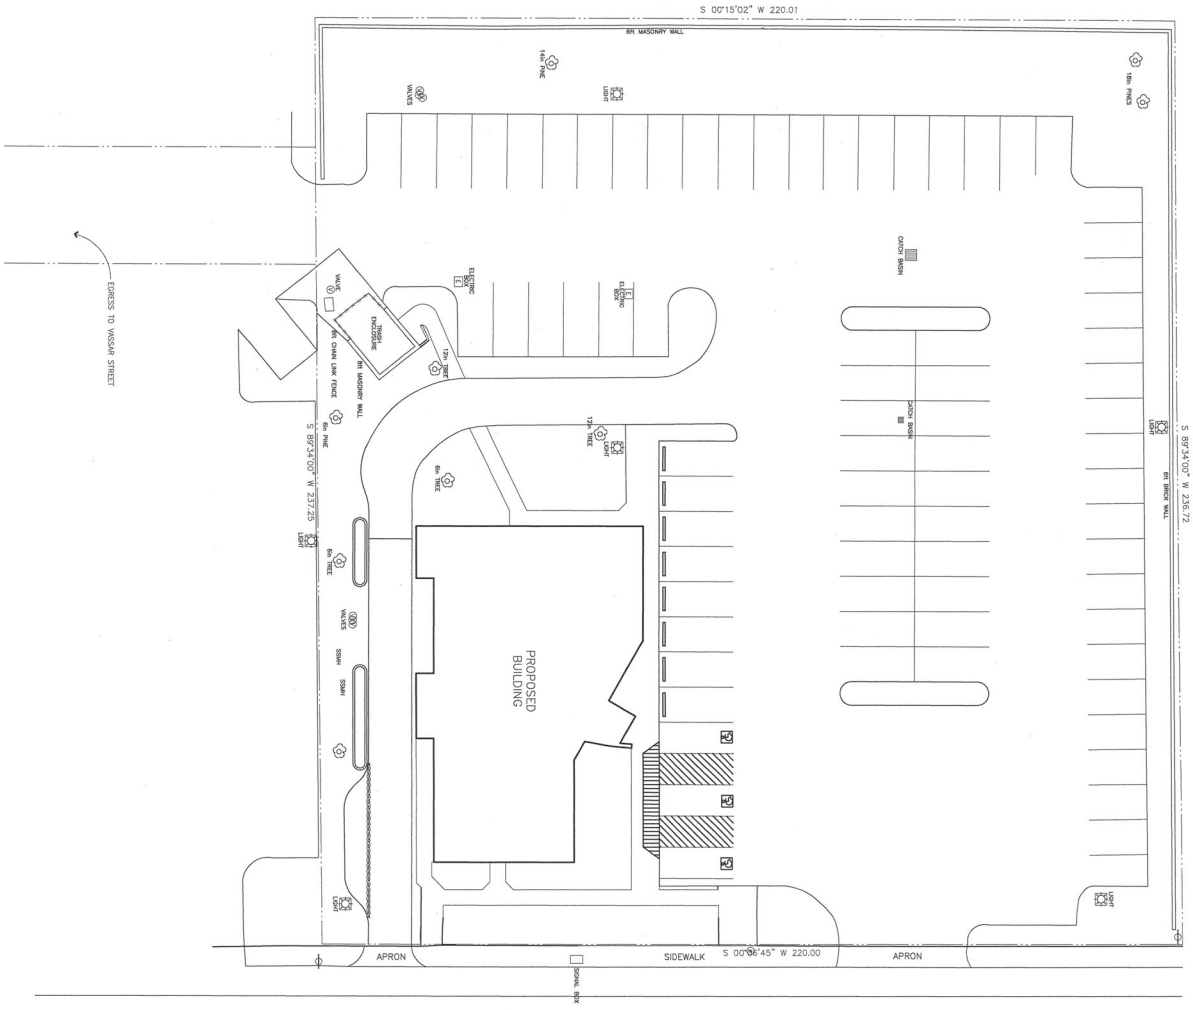

EGRESS TO WASHAM STREET

SCALE 1" = 15'-0"

timothy g. pleger

Exhibit C

SITE PLAN

RESTAURANT FOR: BURGER KING CORPORATION

NOTICE:
THESE CONSTRUCTION DOCUMENTS (PLANS AND SPECIFICATIONS) ARE THE PROPERTY OF BURGER KING CORPORATION AND MAY NOT BE COPIED, REPRODUCED, OR MODIFIED WITHOUT THE PRIOR WRITTEN APPROVAL OF AN AUTHORIZED BURGER KING REPRESENTATIVE. THIS SET OF DRAWINGS IS DELIVERED TO YOU IN TRUST AND ON CONDITION THAT ONLY CHANGES DICTATED BY LOCAL AUTHORITIES OR BUILDING CODES WILL BE MADE. UPON COMPLETION, ONE RECORD SET OF REPRODUCIBLE ARCHITECTURAL AND CIVIL DRAWINGS IS TO BE DELIVERED TO BURGER KING CORPORATION FOR ARCHIVAL PURPOSES.

DRAWN BY:	CHECKED BY:	DATE: 1-4-99
NO.	DATE	REVISION	BY
	1-4-99		