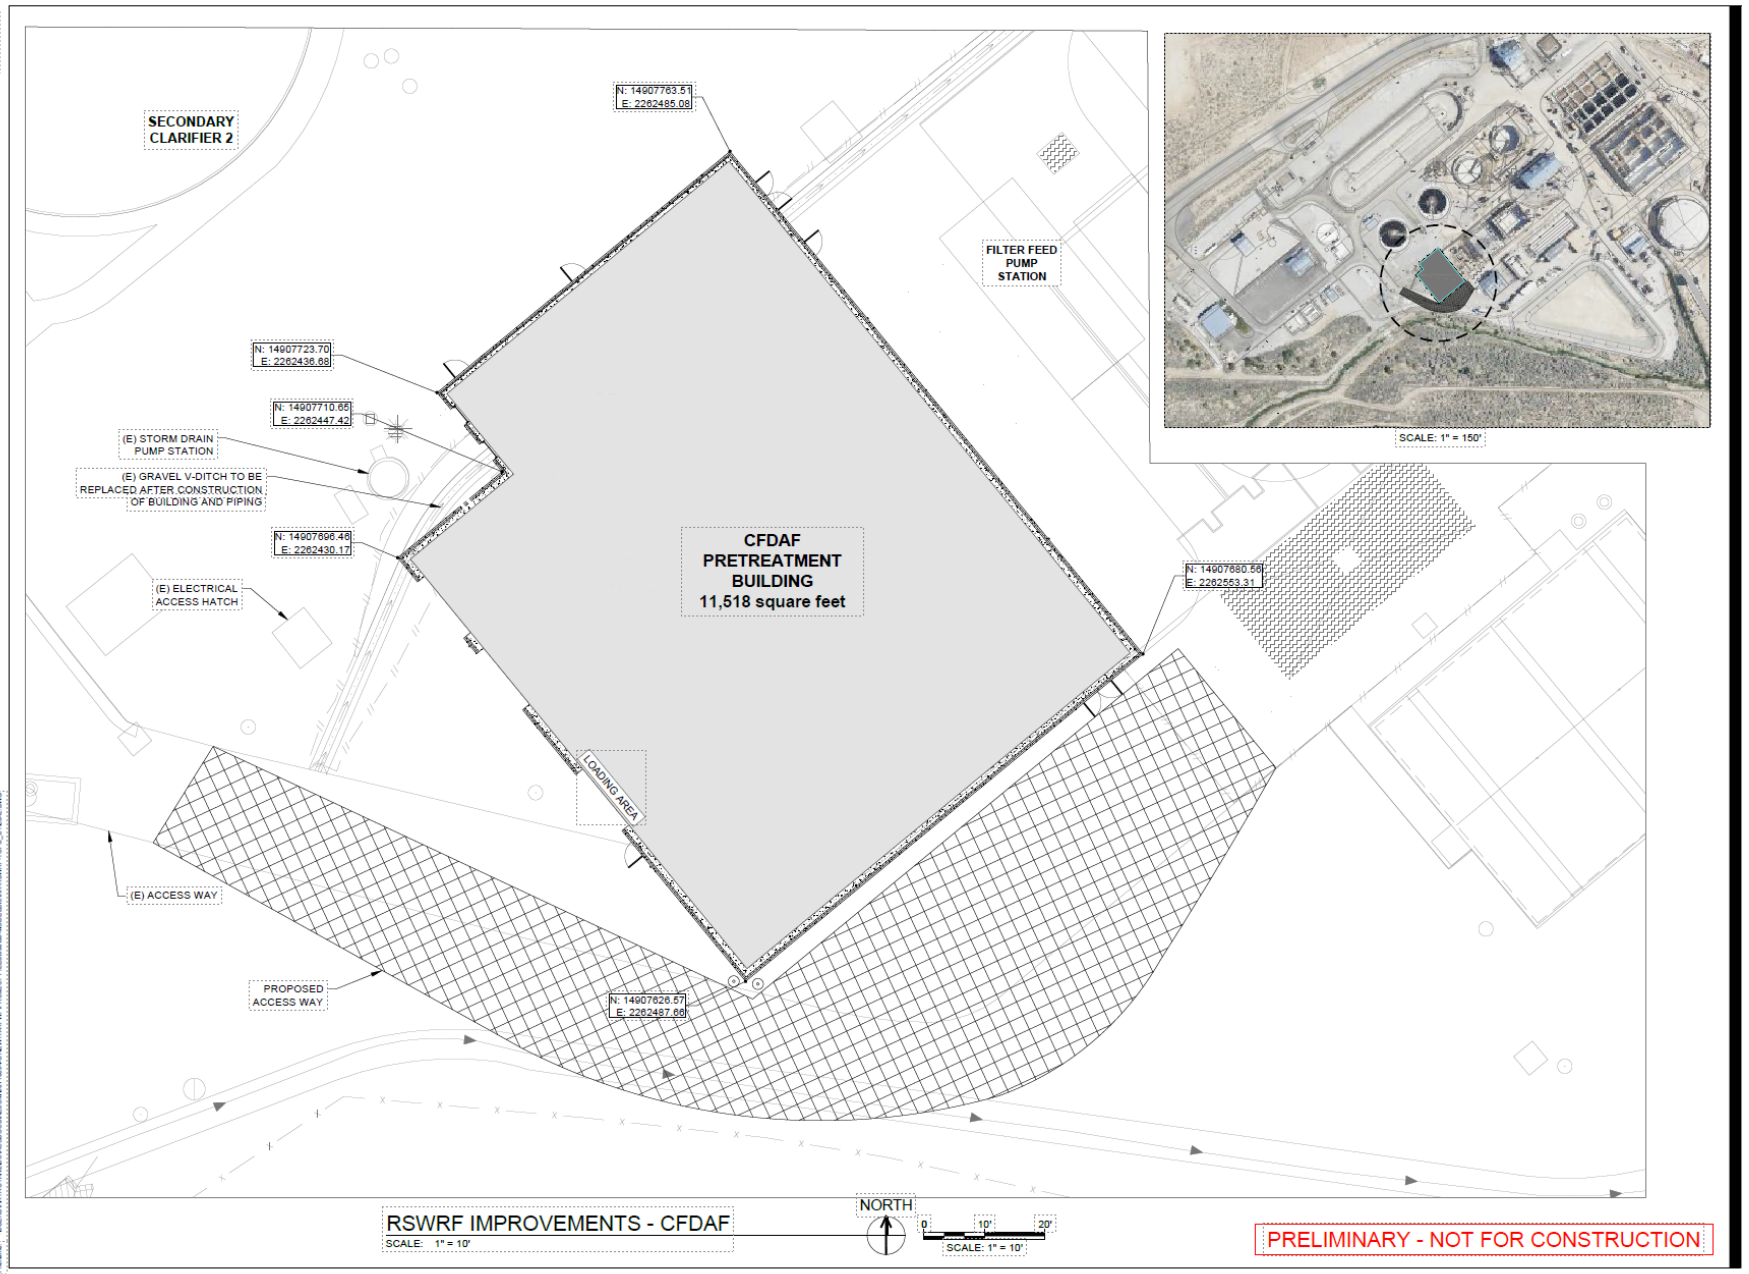


AECOM

PROJECT

ONEWATER NEVADA ADVANCED PURIFIED WATER FACILITY PROJECT AT AMERICAN FLAT

CLIENT

OneWater Nevada
Our Sustainable Water Future

TRUCKEE MEADOWS WATER AUTHORITY

CONSULTANT

AECOM
200 S Virginia, Suite 825
Reno, NV 89501

CONSULTANTS

REGISTRATION

INTERIM

INTERIM

PROJECT MANAGEMENT INTIALS

| | |
|---|---|
| Designed By: | |
| Drawn By: | |
| Checked By: | |
| Approved By: | |
| Date: | |
| Scale: | |

ISSUE/REVISION

| I/R | DATE | DESCRIPTION |
|---|---|---|
| | | |

PROJECT NUMBER

60710394

SHEET TITLE

RSWRF IMPROVEMENTS - CFDAF

SHEET NUMBER

7

©2018 AECOM Corporation

Exhibit D. Preliminary RSWRF Site Plan