GENERAL NOTES

A. REFER TO SHEET G002 FOR GENERAL NOTES AND PROJECT REQUIREMENTS.

SHEET NOTES

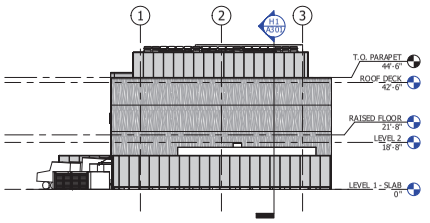

H6 WEST ELEVATION 1" = 20'-0"

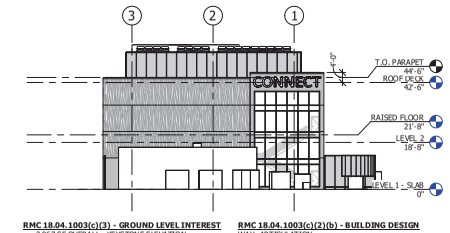

H11 EAST ELEVATION 1" = 20'-0"

RMC 18.04.1003(c)(3) - GROUND LEVEL INTEREST
- 3,967 SF OVERALL - KEYSTONE ELEVATION
- 988 SF GLASS CURTAIN WALL

RMC 18.04.1003(c)(2)(b) - BUILDING DESIGN
WALL ARTICULATION
1. VARIATIONS IN ROOF FORM OR PARAPET HEIGHT
2. PROJECTED OR RECESSED BUILDING MASS
3. WALL PLANE OFF-SETS
4. WINDOW OPENINGS
5. DISTINCT CHANGES IN TEXTURE OR COLOR OF WALL SURFACES

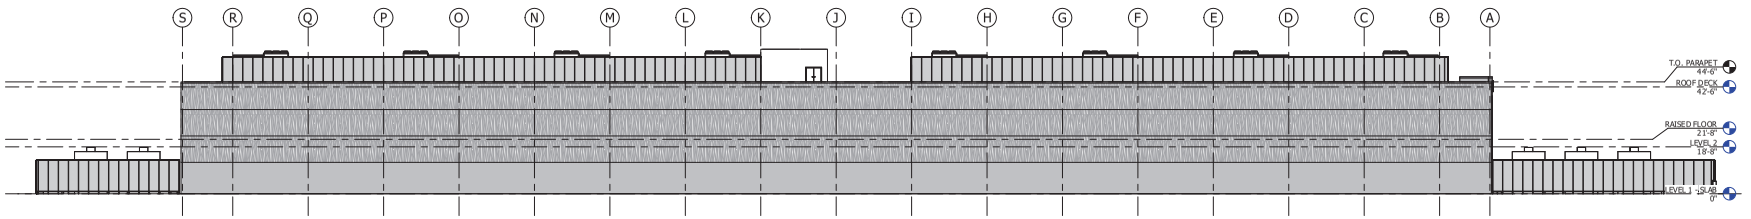

D1 SOUTH ELEVATION 1" = 20'-0"

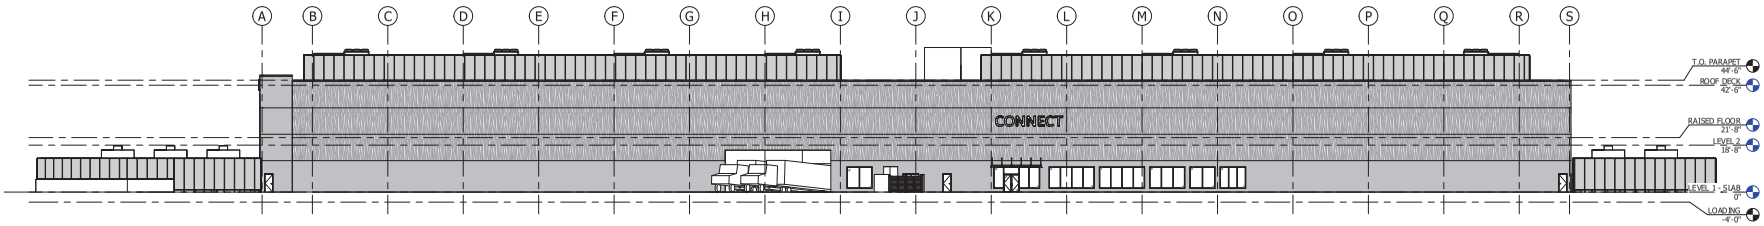

A1 NORTH ELEVATION 1" = 20'-0"

AMMON HEISLER SACHS architects
300 WEST PRATT STREET - SUITE 275
BALTIMORE, MARYLAND 21201
P: 410.752.2510
F: 410.752.2508
http://www.ahsarch.com

KEYSTONE
265 KEYSTONE AVENUE
RENO, NEVADA 89503

DATE
DESCRIPTION
REVISIONS

I hereby certify that these documents were prepared o approved by me, and that I am a duly Licensed Architect under the laws of the State o Nevada

License Number: 7385
Expiration Date: 12/31/25

PRELIMINARY 12/20/2
PERMITS
BIDDING
CONSTRUCTION

PROJECT NUMBER 240
PROJECT MANAGER
PRINCIPAL IN CHARGE

EXTERIOR ELEVATION

A201

Exhibit E. Preliminary Elevations

H:\BIM\24092 BIM\Centra 265 Keystone Ave\04 Drawings\CAD Dwgs\02-Architecture\2024-12-20 Generic Signage\24092_Centra Keystone_Central_detached.rvt