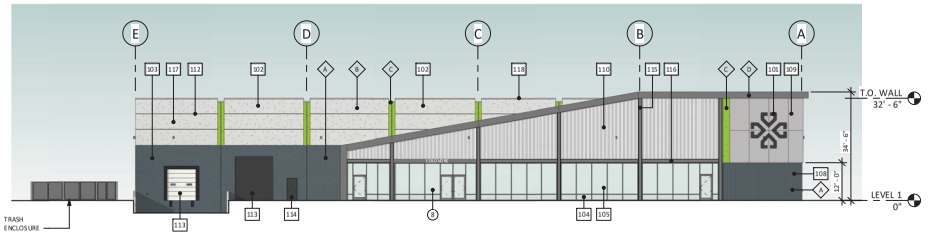

1 WEST EXTERIOR ELEVATION
1/16" = 1'-0"

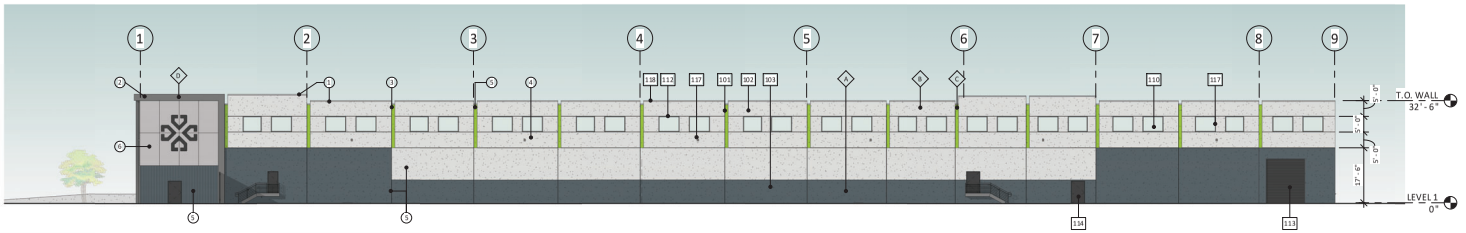

2 SOUTH EXTERIOR ELEVATION
1/16" = 1'-0"
PRIMARY FRONTAGE FACADE

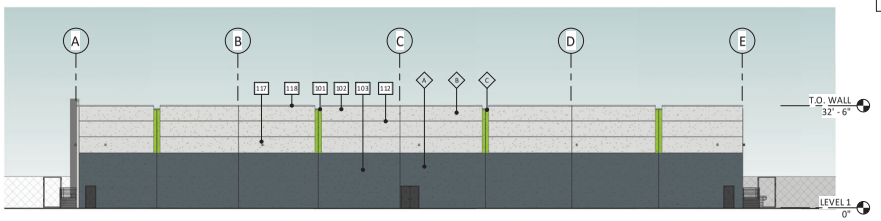

3 EAST EXTERIOR ELEVATION
1/16" = 1'-0"

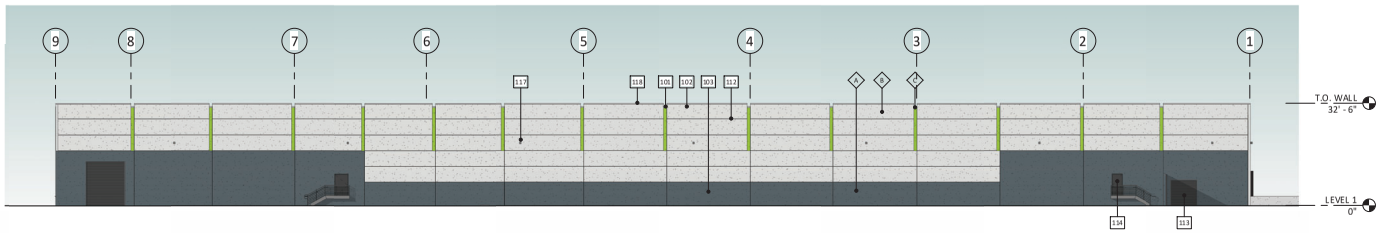

4 NORTH EXTERIOR ELEVATION
1/16" = 1'-0"

KEYNOTES:

101. PAINTED CONCRETE TILT: GREEN
102. PAINTED CONCRETE TILT: OFF - WHITE.
103. PAINTED CONCRETE TILT: DARK GRAY.
104. ALUMINUM STOREFRONT: BLACK ANODIZED.
105. GLAZING: VITRO OPTI-BLUE.
106. ACM FASCIA WRAPPED OVER METAL/STEEL SECTION: CHARCOAL.
107. COLOVORE SIGNAGE.
108. PAINTED CONCRETE FORM LINER: DARK GRAY.
109. METAL PERFORATED PANEL RAIN SCREEN: BACKLIT COLOR CHANGING LED.
110. CORRUGATED GALVANIZED METAL PANEL.
111. NOT USED.
112. REVEAL 1 1/2"H X 3/4"D.
113. INSULATED OVERHEAD SECTIONAL DOCK DOOR.
114. INSULATED HOLLOW METAL SERVICE DOOR AND FRAME: PAINTED SEMI-GLOSS.
115. STEEL COLUMN/OR EXTRUDED ALUMINUM FIN.
116. STEEL BEAM/OR EXTRUDED ALUMINUM FIN.
117. WALL MOUNTED LIGHTING.
118. PAINTED COPING.

DESIGN CRITERIA REQUIREMENTS ALONG PRIMARY STREET FACING FACADE:

1. VARIATION IN ROOF FORM OR PARAPET HEIGHT.
2. PROJECTED OR RECESSED BUILDING MASS - CANOPY OVER MAIN ENTRANCE.
3. WALL PLANE OFFSETS - RECESS AT VERTICAL GREEN STRIPES.
4. WINDOW OPENINGS - 4 FOOT HIGH WINDOWS AT 40% OF THE STREET FACING FACADE ON VIRGINIA ST. RECESSED IMPRESSIONS ON CONCRETE WALL PANEL WITH WINDOW INFILL.
5. DISTINCT CHANGES IN TEXTURE OR COLOR OF WALL SURFACES -COLOR OF GREEN VERTICAL STRIPES AND VARIATION IN WALL TEXTURES
6. AN ALTERNATIVE UNIQUE DESIGN ELEMENT AS APPROVED - PERFORATED BACK-LIT METAL PANELS.
7. VARIATION IN PARAPET HEIGHT.
8. RECESSED ENTRY - AT MAIN ENTRANCE ON EAST SIDE.

PAINT AND MATERIAL LEGEND:

- A — BASE COLOR: DARK GRAY
- B — SECONDARY COLOR: OFF - WHITE
- C — ACCENT COLOR: GREEN
- D — ACCENT COLOR: CHARCOAL
- GLAZING: SOLARBAN 60 - OPTIBLUE
- GLAZING: TEMPERED GLASS
- STOREFRONT: ANODIZED ALUMINUM (CLEAR)
- EXTERIOR ALUMINUM COMPOSITE METAL PANEL OVER METAL STUD WALL: CHARCOAL

PROVIDE 6'-0" WIDE PAINT COLOR MOCK UP FULL HEIGHT OF BUILDING FOR OWNER/ARCHITECT REVIEW.

DATA CENTER SHELL

9730 NORTH VIRGINIA ST
RENO, NV 89506

ELLIS PARTNERS
One Sansome Street, Suite 1550
San Francisco, CA 94104
o: 415.655.4239
www.ellispartners.com

DEVCON CONSTRUCTION INCORPORATED
690 Gibraltar Drive
Milpitas, California 95035
(408)942-8200 Lic. #399163

TECTONICS DESIGN GROUP
730 Sandhill Rd., #250, Reno, Nevada 89521 tel 775-824-9988
www.tectonicsdesigngroup.com fax 775-824-9986

GENERAL NOTES:
CONTRACTOR SHALL FIELD VERIFY ALL JOB CONDITIONS AND DIMENSIONS. VARIATIONS THE THE DRAWINGS MUST BE REPORTED TO THE ARCHITECT. DETAILS INDICATED ON THE DRAWI REPRESENTATIVE AND TYPICAL. ALL ATTACHMENTS AND CONNECTIONS SHALL CONFORM TO PRACTICE AND SHALL BE THE CONTRACTOR'S RESPONSIBILITY.

THIS DRAWING EMBODIES IDEAS, DESIGNS, ARRANGEMENTS, PLANS AND SPECIFICATIONS W PROPRIETARY TO DEVCON CONSTRUCTION, INC. AND WHICH WERE DESIGNED, CREATED, EV DEVELOPED FOR USE SOLELY IN CONNECTION WITH THE SPECIFIED PROJECT. NO TRANSFER (THERETO IS INTENDED OR EFFECTED BY DELIVERY HEREOF, AND EXCEPT UPON THE WRITTEN DEVCON CONSTRUCTION INC. THE DRAWING IS NOT TO BE DISCLOSED TO OTHERS, REPRODU IN WHOLE OR IN PART, OR USED IN THE FABRICATION OR CONSTRUCTION OF BUILDINGS, ST FOUNDATIONS, OR ANY PORTIONS THEREOF, FOR OTHER THAN THE SPECIFIED PROJECT.

© DEVCON CONSTRUCTION, INC.

REVISIONS

NO.	DATE	DESCRIPTION

BUILDING ELEVATIONS

JOB NO.	24-000
DATE:	11/08/2024
DRAWN:	MR
CHECKED:	KRB
ISSUE:	COND'T'L USE PERMIT

SHEET NO.
A2

Exhibit D. Preliminary Elevations