Approved Major Site Plan Review LDC23-00062

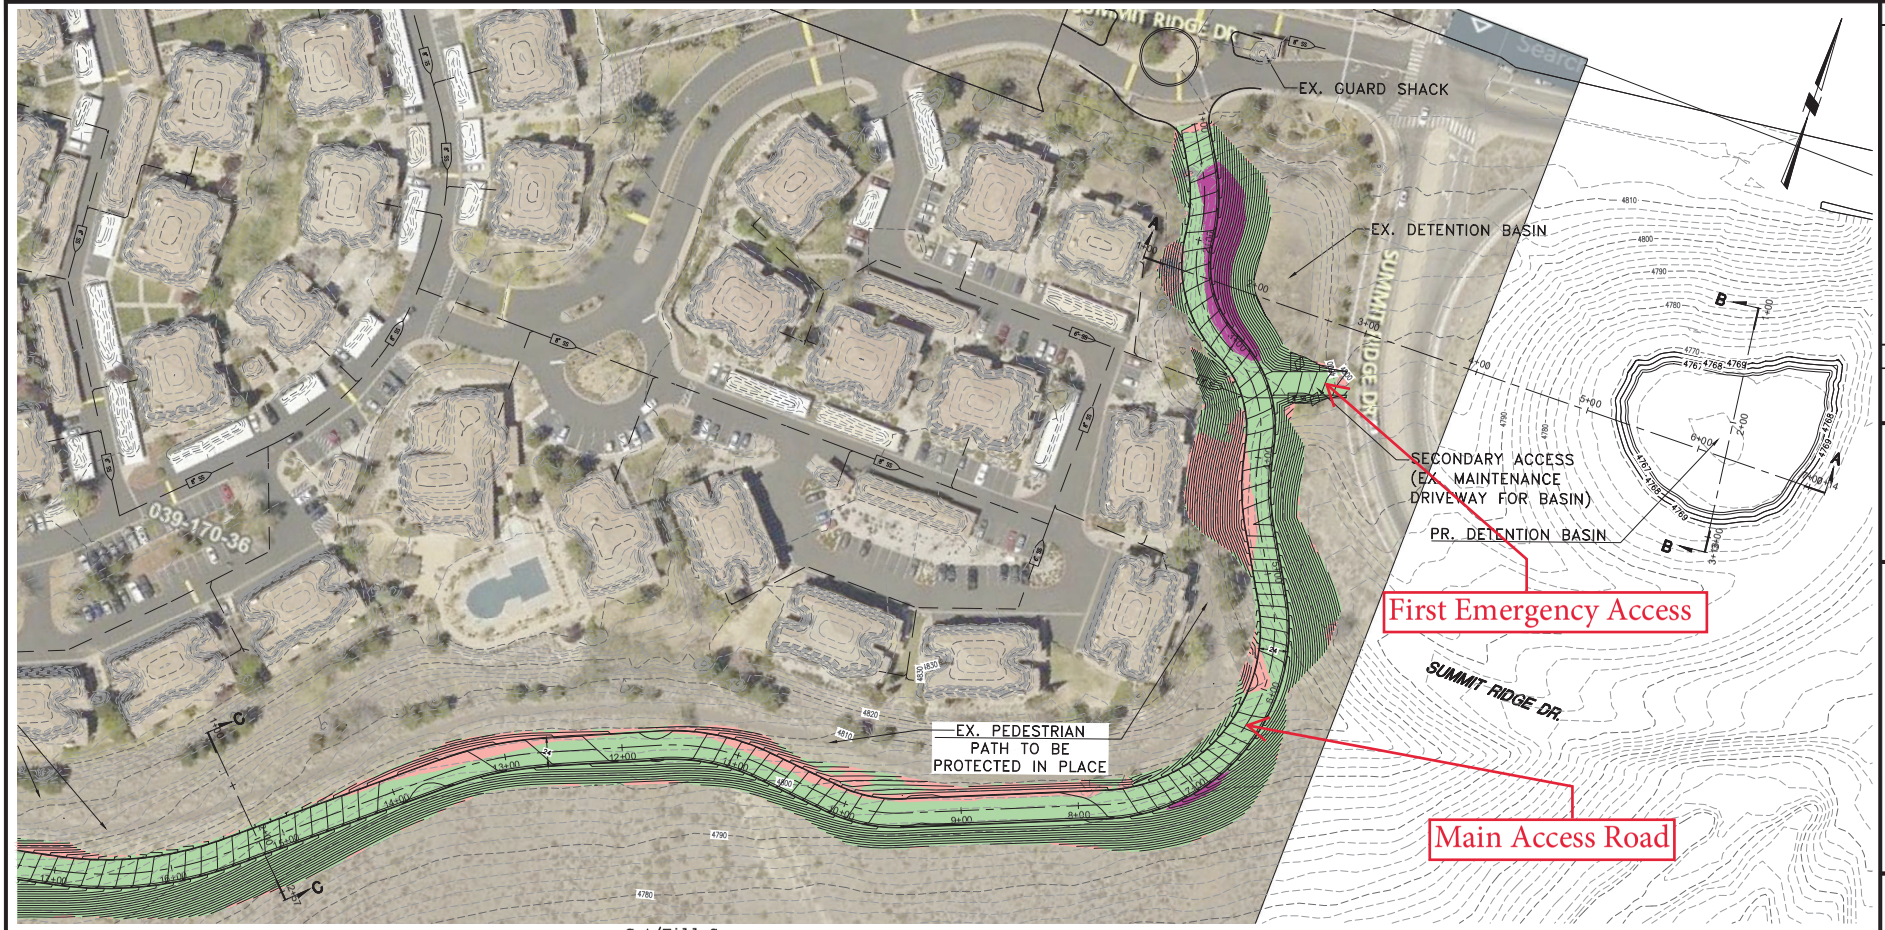

Cut/Fill Summary

Name	Cut Factor	Fill Factor	2d Area	Cut	Fill	Net
2023-05-16 EW	1.000	1.000	150589.65 Sq. Ft.	2270.76 Cu. Yd.	14549.01 Cu. Yd.	12278.25 Cu. Yd.<Fill>
Totals			150589.65 Sq. Ft.	2270.76 Cu. Yd.	14549.01 Cu. Yd.	12278.25 Cu. Yd.<Fill>

GRAPHIC SCALE
1 inch = 50 ft.

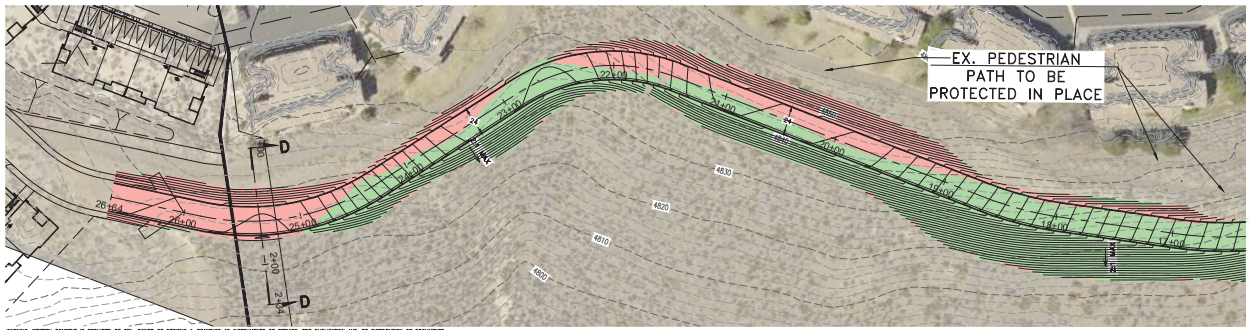

Elevations Table

Number	Minimum Elevation	Maximum Elevation	Area	Color
1	-31.04	-20.00	56.52	
2	-20.00	0.00	38405.37	
3	0.00	10.00	107363.41	
4	10.00	15.91	4748.44	

811 Know what's below. Call before you dig.

CAUTION – NOTICE TO CONTRACTOR

1. THE CONTRACTOR IS SPECIFICALLY CAUTIONED THAT THE LOCATION AND/OR ELEVATION OF EXISTING UTILITIES AND FEATURES AS SHOWN ON THESE PLANS IS BASED ON THE BEST INFORMATION AVAILABLE TO THE ENGINEER. THE INFORMATION IS NOT TO BE RELIED ON AS BEING EXACT OR COMPLETE.

2. IT SHALL BE THE CONTRACTOR'S RESPONSIBILITY TO VERIFY THESE LOCATIONS AND/OR ELEVATIONS AT THE PROPOSED POINTS OF CONNECTION AND IN AREAS OF POSSIBLE CONFLICT PRIOR TO BEGINNING CONSTRUCTION. SHOULD THE CONTRACTOR FIND ANY DISCREPANCIES BETWEEN THE CONDITIONS EXISTING IN THE FIELD AND THE INFORMATION SHOWN ON THESE DRAWINGS, HE SHALL NOTIFY THE ENGINEER BEFORE PROCEEDING WITH CONSTRUCTION.

3. IT SHALL BE THE RESPONSIBILITY OF THE CONTRACTOR TO REMOVE OR RELOCATE ALL EXISTING UTILITIES AND FEATURES WHICH CONFLICT WITH THE PROPOSED IMPROVEMENTS SHOWN ON THE PLANS. CONTRACTOR SHALL OBTAIN APPROVALS FROM THE GOVERNING AGENCIES, THE ENGINEER, AND THE UTILITY COMPANIES PRIOR TO SUCH REMOVAL AND/OR RELOCATION.

4. THE CONTRACTOR ASSUMES ALL RISK FOR ANY CONSTRUCTION PERFORMED WITH PRELIMINARY OR NONAPPROVED PLANS.

5. CONTRACTOR TO PROVIDE TRAFFIC CONTROL IN CONFORMANCE WITH THE LATEST EDITION OF MUTCD WHENEVER CONSTRUCTION IS IN PROGRESS WITHIN THE PUBLIC TRAVEL WAY.

REVISIONS

BY	MARK	DATE

PROFESSIONAL SEAL:

CFA, INC.
1150 Corporate Blvd.
Reno, Nevada
775.856.1150
775.856.1160 fax

VIEWPOINT
EARTHWORK ANALYSIS
PRIMARY ROAD

JOB NO. 21042.02
DESIGNED BY KK
CHECKED BY -
DATE 5/16/23
SHEET 1 OF 1

Exhibit B - Main Access Road & First Emergency Access Road

WARNING: WRITTEN CONSENT IS REQUIRED OF CFA, OWNER OF DESIGNS & DRAWINGS AS INSTRUMENTS OF SERVICE, FOR DUPLICATION AND/OR DISTRIBUTION OF DOCUMENTS.

X:\Projects\21042.02\Dwg\ENGR\EXHIBITS\South Access Road Grading.dwg KKNIGHT 5/19/2023 9:57 AM