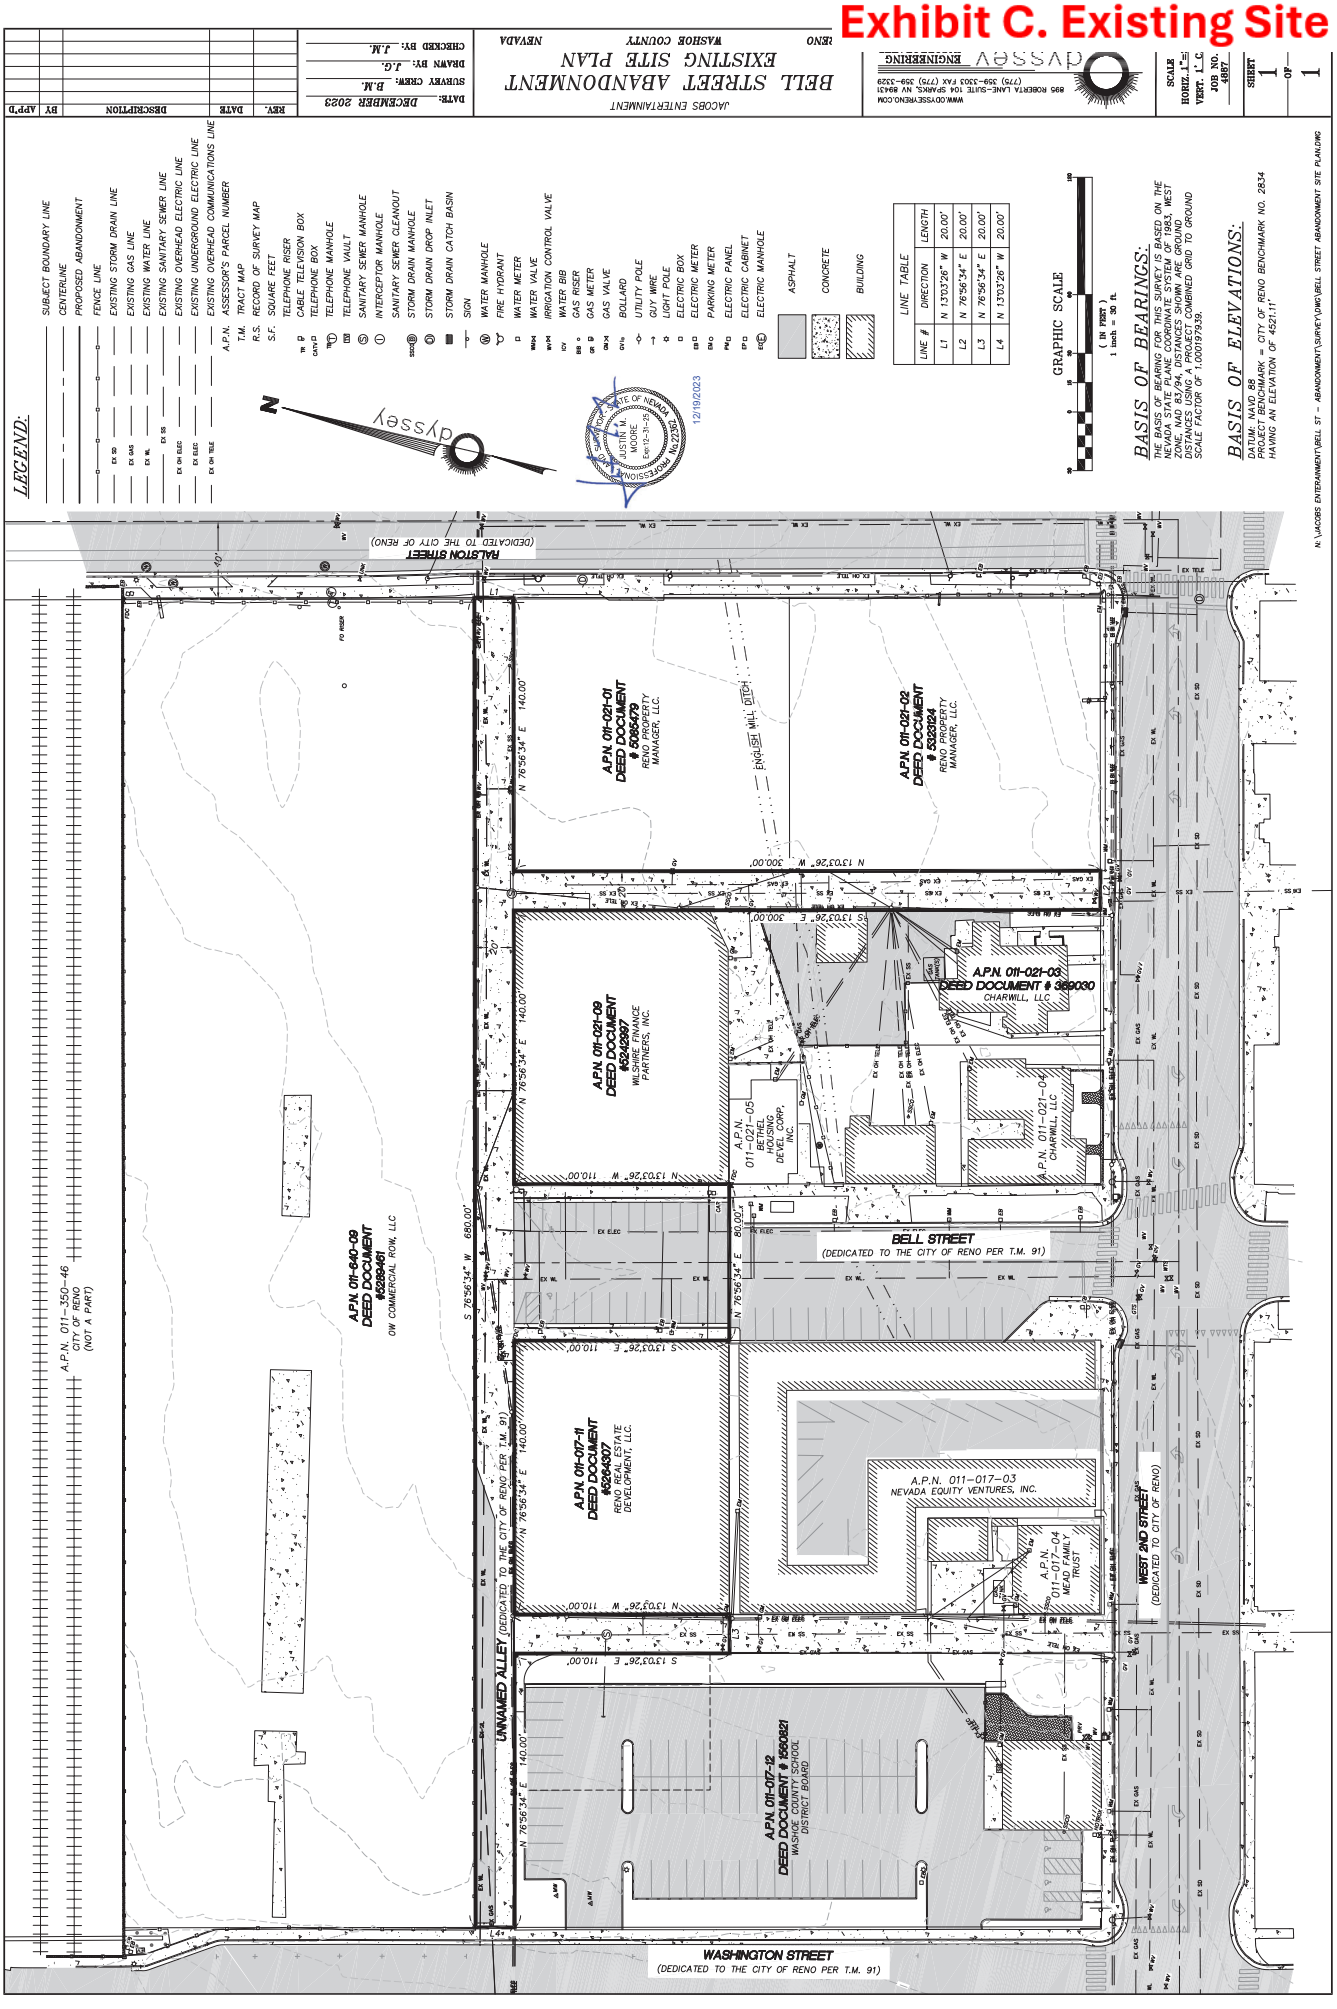Exhibit C. Existing Site Plan