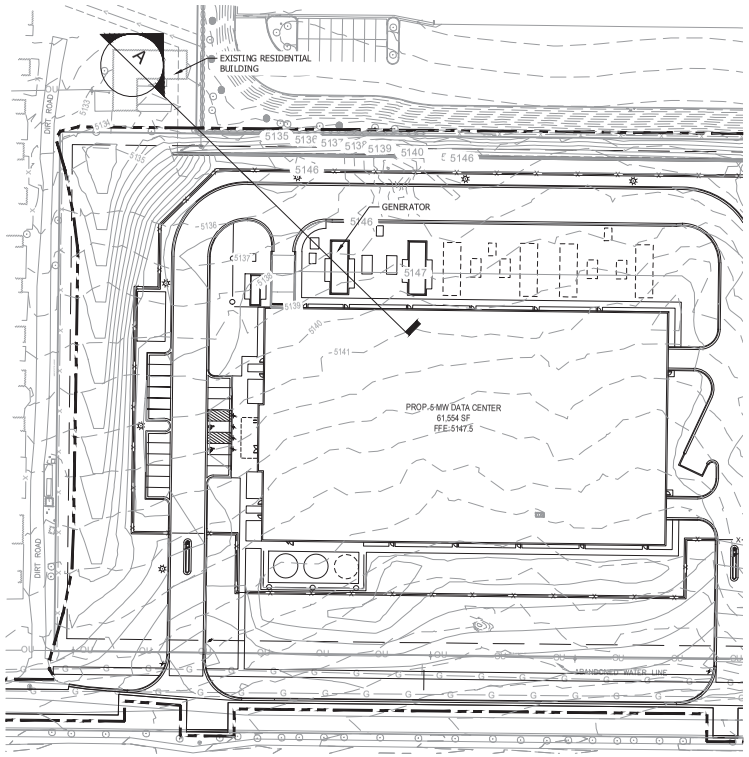

1 / 1.0 LINE OF SIGHT LOCATOR MAP
SCALE: 1"=50'

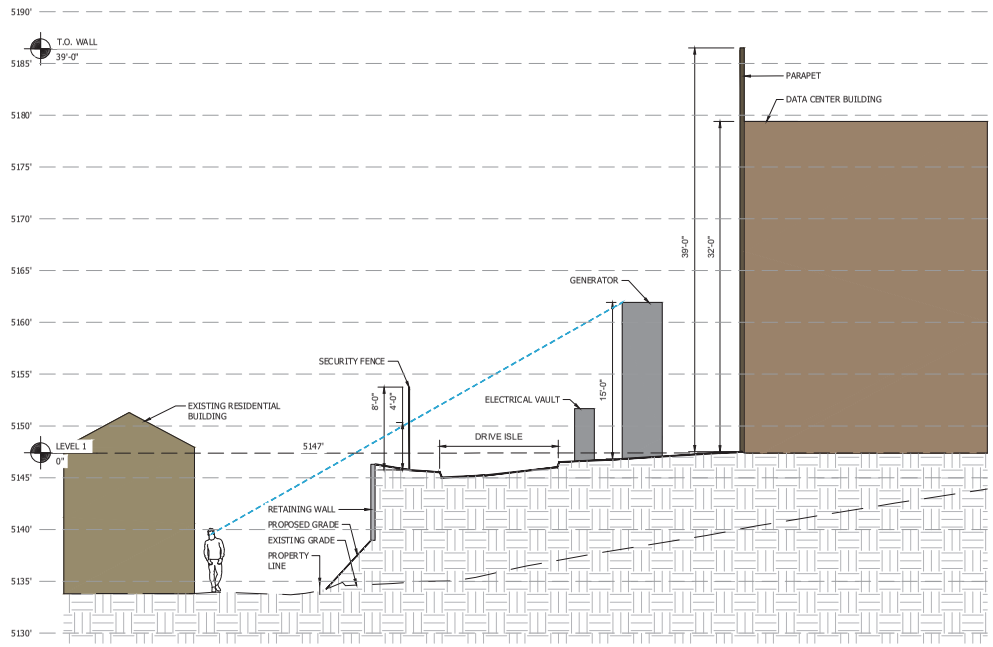

2 / 1.0 LINE OF SIGHT DIAGRAM: A
SCALE: 1"=30'

Stantec
5390 KIETZKE LANE
SUITE 103
RENO, NV 89511
WWW.STANTEC.COM

CLIENT: OPPIDAN

PROJECT TITLE:
RENO 5MW DATA CENTER
9630 N VIRGINIA ST
RENO, NEVADA

ISSUE NO.	DATE	DESCRIPTION
1	11/22/2024	CUP SUBMITTAL
2	12/2/2024	60 SET

CERTIFICATION:
NOT FOR CONSTR

PROJECT NO: 1938067
DWN BY: HKK
CHK'D BY: JRA
ISSUE DATE: 11
ISSUE NO.:
SHEET TITLE: SIGHTLIN STUDY
SHEET NO.: 1.0

Exhibit C. Sightline Study

12/4/2024 4:02:44 PM
C:\Users\mfloar\DOCACCOuntStantec Consulting\1938067\3_Opdan_Reno\Project Files\5_DESIGN\1_CAD\2 EXHIBITS\LINE OF SIGHT ANALYSIS-v-SITE_LINE OF SIGHT 09753.dwg